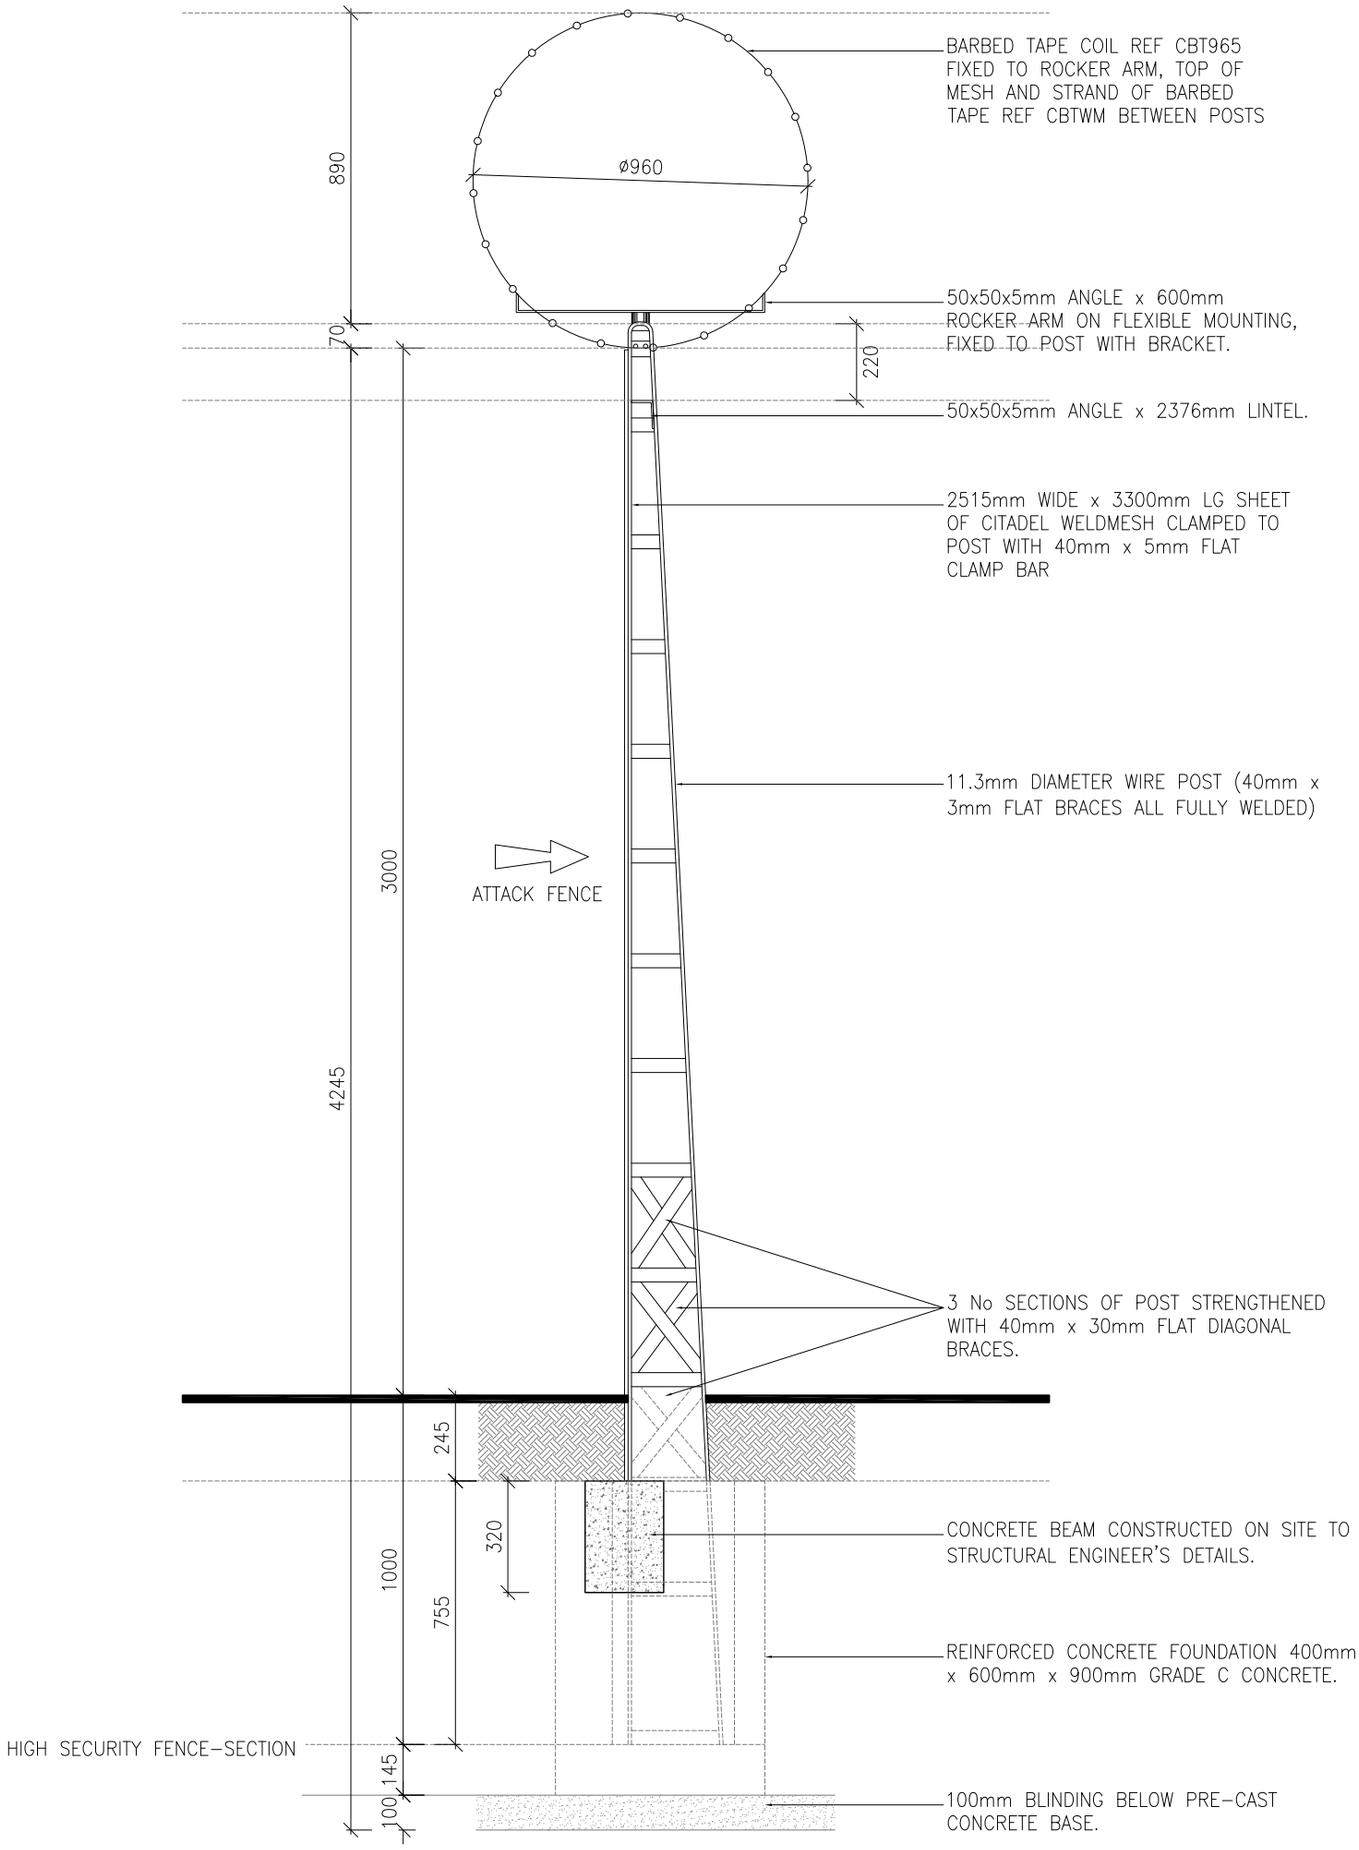
BARBED TAPE COIL REF CBT965 FIXED TO ROCKER ARM, TOP OF MESH AND STRAND OF BARBED TAPE REF CBTWM BETWEEN POSTS
890
ø960
50x50x5mm ANGLE x 600mm ROCKER ARM ON FLEXIBLE MOUNTING, FIXED TO POST WITH BRACKET.
70
220
50x50x5mm ANGLE x 2376mm LINTEL.
2515mm WIDE x 3300mm LG SHEET OF CITADEL WELDMESH CLAMPED TO POST WITH 40mm x 5mm FLAT CLAMP BAR
11.3mm DIAMETER WIRE POST (40mm x 3mm FLAT BRACES ALL FULLY WELDED)
3000
ATTACK FENCE
4245
3 No SECTIONS OF POST STRENGTHENED WITH 40mm x 30mm FLAT DIAGONAL BRACES.
245
320
CONCRETE BEAM CONSTRUCTED ON SITE TO STRUCTURAL ENGINEER'S DETAILS.
1000
755
REINFORCED CONCRETE FOUNDATION 400mm x 600mm x 900mm GRADE C CONCRETE.
HIGH SECURITY FENCE–SECTION
145
100
100mm BLINDING BELOW PRE–CAST CONCRETE BASE.